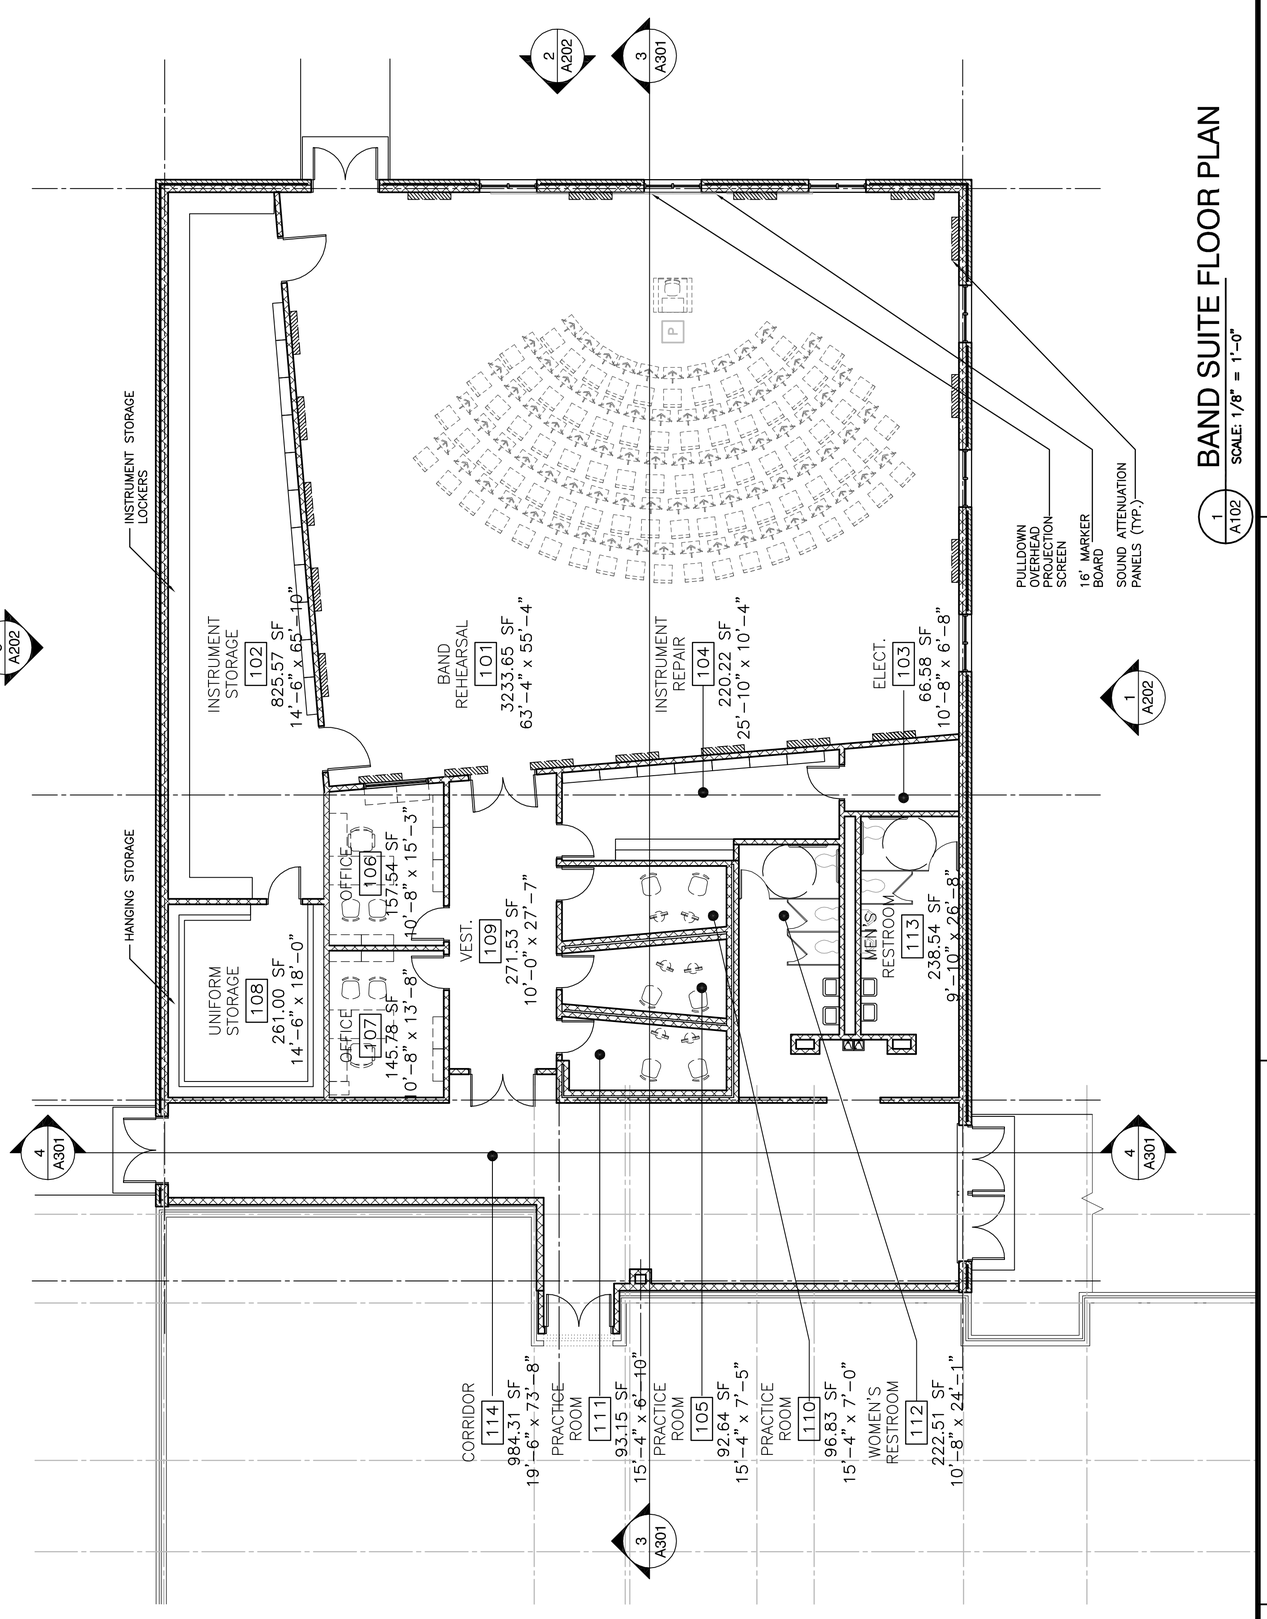

1 A102 BAND SUITE FLOOR PLAN
SCALE: 1/8" = 1'-0"

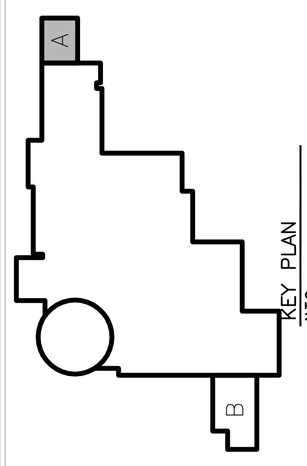

KEY PLAN
N.T.S.

☐ INTERIM ☐ FINAL
CHECK PRINT
Checked By_____ Date_____
Corrected By_____ Date_____
Rechecked By_____ Date_____
Date of Print ___-___-07

ARCH/ENGR OF RECORD
B. MINSTER

DESIGNED BY MDW
DRAWN BY MDW
CHECKED BY BM/RP
PROJECT NO./CAD CODE 1180\A102 BAND SUITE FLOOR PLAN 1180.DWG
DATE 11/28/2007
DRAWING NO. A102
SHEET SHEET INDEX OF TOTAL SHEETS

Band Suite and Classroom Addition to Centennial High School
9310 Scott Rd. Roswell, GA
Fulton County Board of Education

FLOOR PLAN - BAND SUITE

Birch
2000 Powers Ferry Road, Suite 650, Marietta, Georgia 30067 770-933-9242 770-933-9246 f

Copyright © 2007
These plans are protected by Federal Copyright protection. Unauthorized use may result in an infringement action.

Architects, Engineers, Constructors
Offices in Marietta, Greenville, Melbourne, West Palm Beach, Orlando, Fort Myers

△	DATE	REVISION	BY	CHK