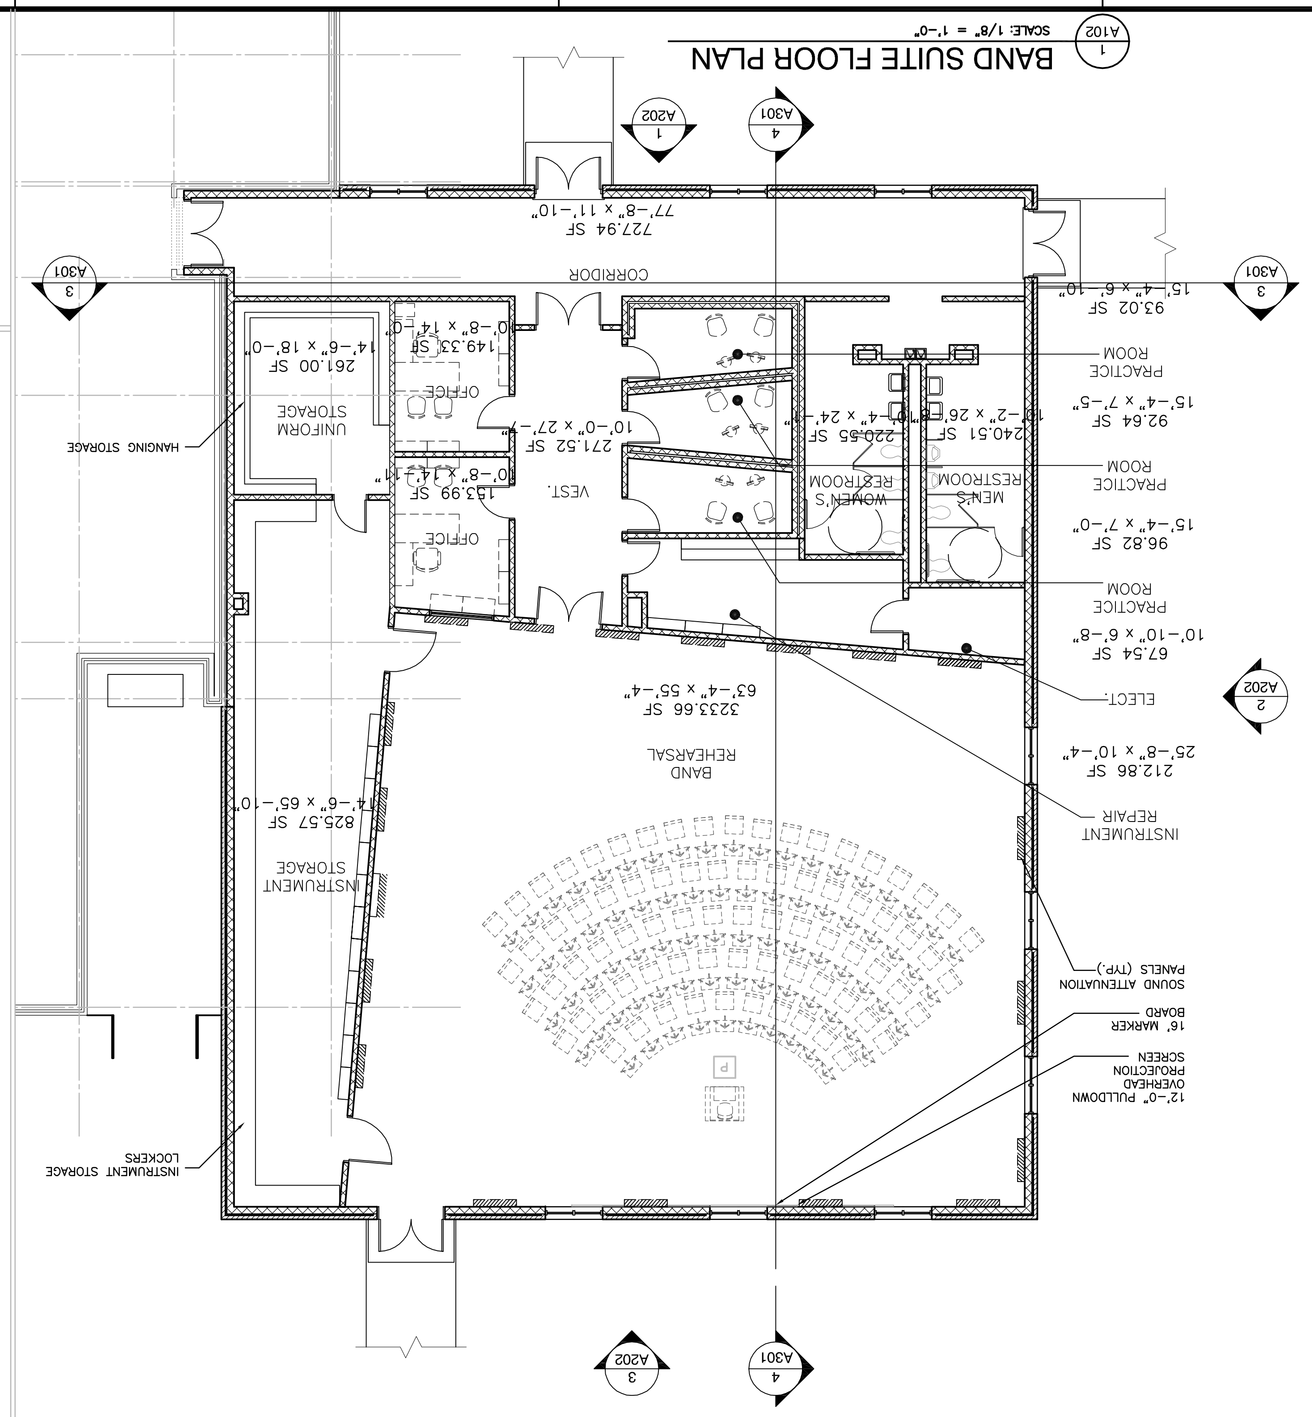

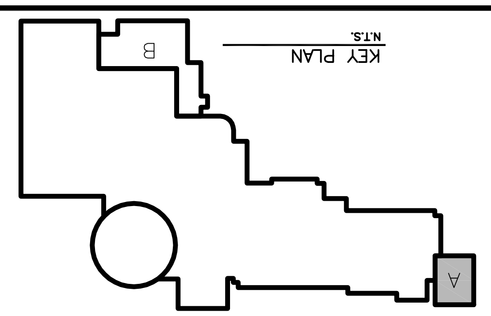

KEY PLAN
N.T.S.

GENERAL NOTES:

1. FULTON COUNTY TO PROVIDE INSTRUMENT STORAGE REQUIREMENTS TO BRPH FOR DESIGN DEVELOPMENT SUBMITTAL.
2. DASHED LINES INDICATE EQUIPMENT OR FURNISHINGS NOT IN CONTRACT.

CHK	BY	REVISION	DATE	△

Architects, Engineers, Constructors
Offices in Marietta, Greenville, Melbourne, West Palm Beach, Orlando, Fort Myers

Copyright © 2007

These plans are protected by Federal Copyright protection. Unauthorized use may result in an infringement action.

2300 Powers Ferry Road, Suite 600, Marietta, Georgia 30067 770.510.0242 770.510.0640 f

Band Suite and Classroom Addition to Chattahoochee High School
5230 Taylor Rd. Alpharetta, GA
Fulton County Board of Education

BAND SUITE FLOOR PLAN

CHECK PRINT
☐ INTERIM ☐ FINAL

Detailed by	Date
Checked by	Date
Backchecked by	Date
Date of Print	– –07
ARCH/ENGR OF RECORD	B. MINSTER
DESIGNED BY	MDW
DRAWN BY	MDW
CHECKED BY	RP/BM
PROJECT NO./CAD CODE	1180/A102 BAND SUITE FLOOR PLAN 1180JWC
DATE	11/28/2007
DRAWING NO.	A102
SHEET INDEX OF SHEETS	TOTAL SHEETS